SECTION 17
VETERANS GARDEN

- ALL GRAVE SPACES ARE APPROXIMATELY 10' x 4'.
- CENTER WALKWAY IS 4' WIDE. ALL OTHER WALKWAYS ARE 3' WIDE.
- ALL LOTS DESIGNATED "FL" REQUIRE FLUSH MARKERS.
- ALL LOTS DESIGNATED "UR" REQUIRE UPRIGHT MONUMENTS.
- ALL LOTS DESIGNATED BY NUMBERS ONLY MAY HAVE EITHER FLUSH MARKERS OR UPRIGHT MONUMENTS.
- ALL FLUSH MARKERS MUST MEET THE FOLLOWING SIZE REQUIREMENTS:

4'6" x 1'2" x 0'4" 5'2" x 1'4" x 0'4"	Doubles
2'0" x 1'0" x 0'4" 2'4" x 1'4" x 0'4"	Singles
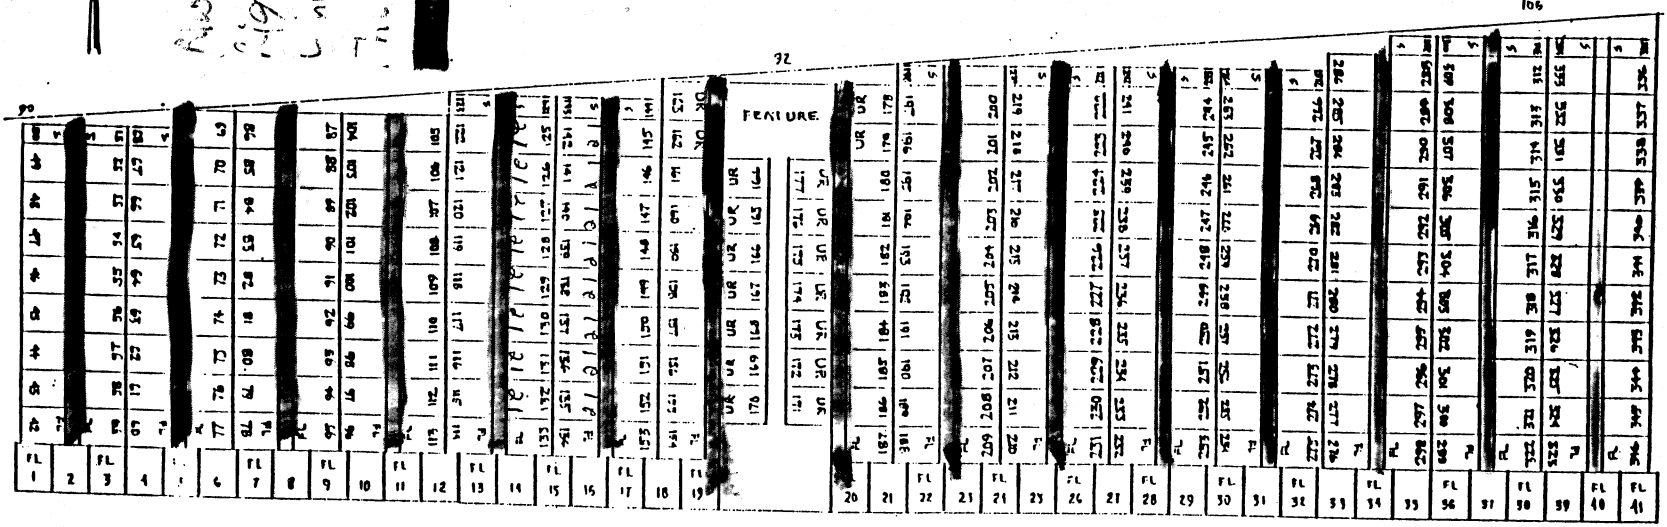
- ALL GOVERNMENT PLAQUES MUST BE MOUNTED ON EITHER CONCRETE OR GRANITE BACKINGS.
- ALL MEMORIALS MUST BE INSTALLED AT THE HEAD END OF LOTS.